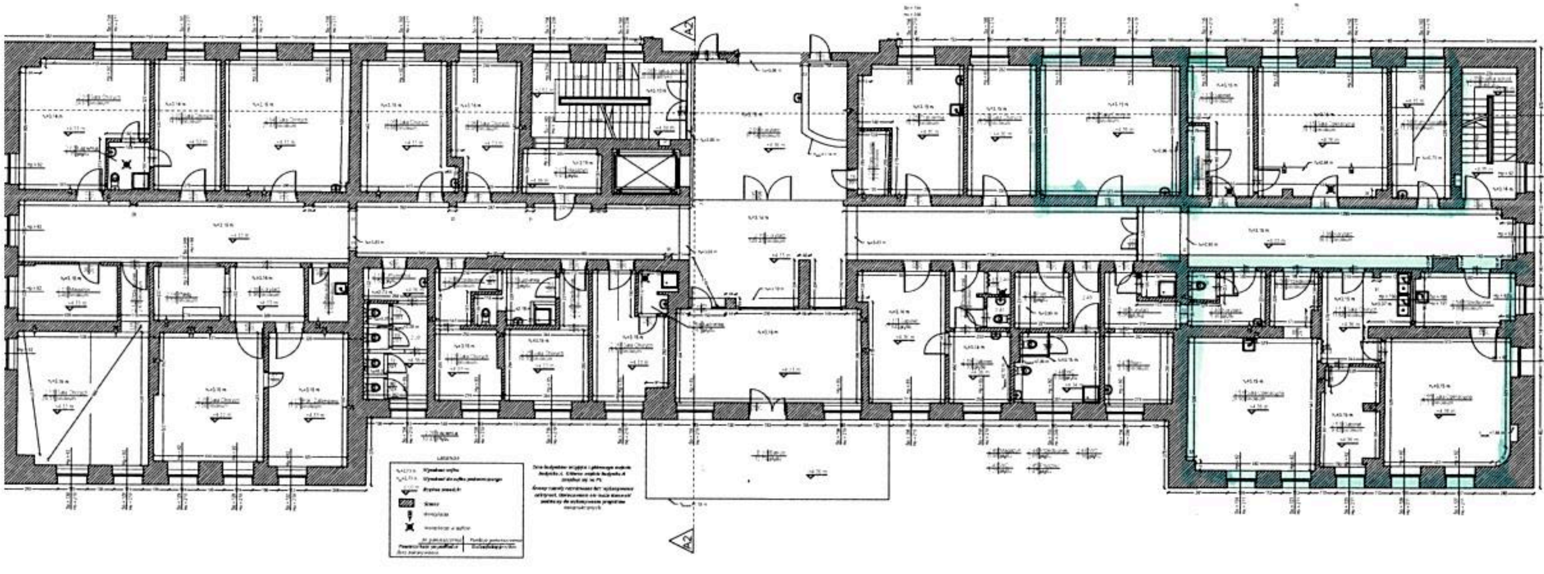

ZESTAWIENIE POMIESZCZEŃ		
NUMERACJA	NAZWA STREFY	POWIERZCHNIA
[illegible]	Sala chorych	[illegible]
[illegible]	Łazienka	[illegible]
[illegible]	Sala chorych	[illegible]
[illegible]	Sala chorych	[illegible]
[illegible]	Sala chorych	[illegible]
[illegible]	Sala chorych	[illegible]
[illegible]	Magazyn	[illegible]
[illegible]	Klatka schodowa	[illegible]
[illegible]	Korytarz	[illegible]
[illegible]	Korytarz	[illegible]
[illegible]	Magazyn	[illegible]
[illegible]	Przedsionek	[illegible]
[illegible]	Sala chorych	[illegible]
[illegible]	[illegible]	[illegible]
[illegible]	Sala chorych	[illegible]
[illegible]	Korytarz	[illegible]
[illegible]	Sala zabiegowa	[illegible]
[illegible]	[illegible]	[illegible]
[illegible]	[illegible]	[illegible]
[illegible]	Łazienka	[illegible]
[illegible]	Przedsionek	[illegible]
[illegible]	Sala chorych	[illegible]
[illegible]	Łazienka	[illegible]
[illegible]	Przedsionek	[illegible]
[illegible]	Sala chorych	[illegible]
[illegible]	Sala chorych	[illegible]
[illegible]	Łazienka	[illegible]
[illegible]	[illegible]	[illegible]
[illegible]	[illegible]	[illegible]
[illegible]	Sala chorych	[illegible]
[illegible]	Sala chorych	[illegible]
[illegible]	Magazyn	[illegible]
[illegible]	Gabinet	[illegible]
[illegible]	[illegible]	[illegible]
[illegible]	[illegible]	[illegible]
[illegible]	Klatka schodowa	[illegible]
[illegible]	Korytarz	[illegible]
[illegible]	Gabinet	[illegible]
[illegible]	Przedsionek	[illegible]
[illegible]	Gabinet	[illegible]
[illegible]	Magazyn	[illegible]
[illegible]	WC	[illegible]
[illegible]	[illegible]	[illegible]
[illegible]	Przedsionek	[illegible]
[illegible]	WC	[illegible]
[illegible]	[illegible]	[illegible]
[illegible]	Korytarz	[illegible]
[illegible]	[illegible]	[illegible]
[illegible]	WC	[illegible]
[illegible]	Korytarz	[illegible]
[illegible]	Przedsionek	[illegible]
[illegible]	[illegible]	[illegible]
[illegible]	Sala chorych	[illegible]
[illegible]	Gabinet	[illegible]
[illegible]	Przedsionek	[illegible]
[illegible]	[illegible]	[illegible]
	SUMA	[illegible]

GRUPA MSP Sp. z o.o. Sp. k.
ul. Fiszerskiego 13, 01-747 Warszawa
T: 22 487 88 00 E: biuro@grupamsp.pl
www.grupamsp.pl

INWENTARYZACJA I AKTUALIZACJA ISTNIEJĄCEJ DOKUMENTACJI PROJEKTOWEJ W POSTACI OPRACOWANIA PROJEKTÓW TECHNICZNYCH WIELOBRANŻOWYCH

MIĘDZYLESKI SZPITAL SPECJALISTYCZNY W WARSZAWIE
UL. BURSZTYNOWA 2
04-749 WARSZAWA - MIĘDZYLESIE

UL. BURSZTYNOWA 2
04-749 WARSZAWA - MIĘDZYLESIE

INWENTARYZACJA

ARCHITEKTURA

mgr inż. Marcin Kasprzak
upr. bud. nr MA/007/14
inż. Vadym Novitskiy
Tymoteusz Lewkowicz

BUDYNEK A

RZUT KONDYGNACJI +2

239-IN-A-A-W-P-L02-04 | 00

22.10.2020 | 1:100